MULTI ZONE WIRING DIAGRAM

UFM UNDER FLOOR MANIFOLD

LIVE

SWITCH LIVE

NEUTRAL

EARTH
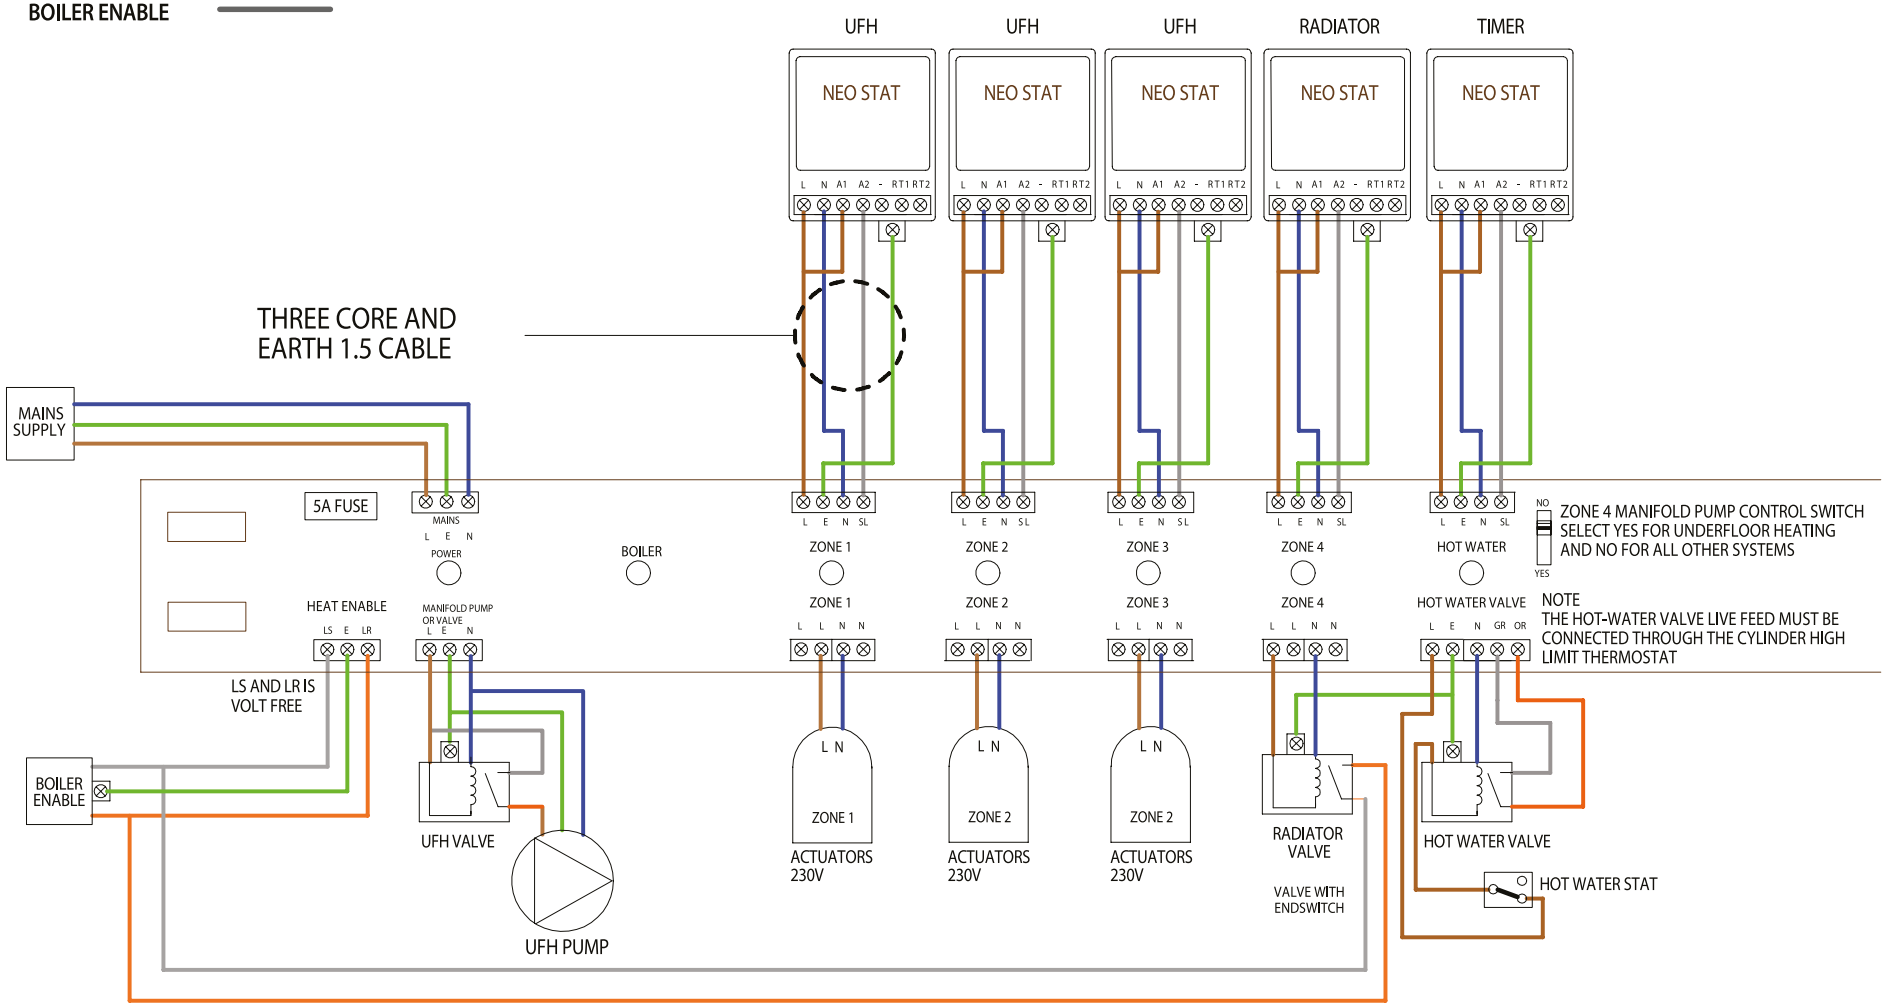
END SWITCH AND BOILER ENABLE